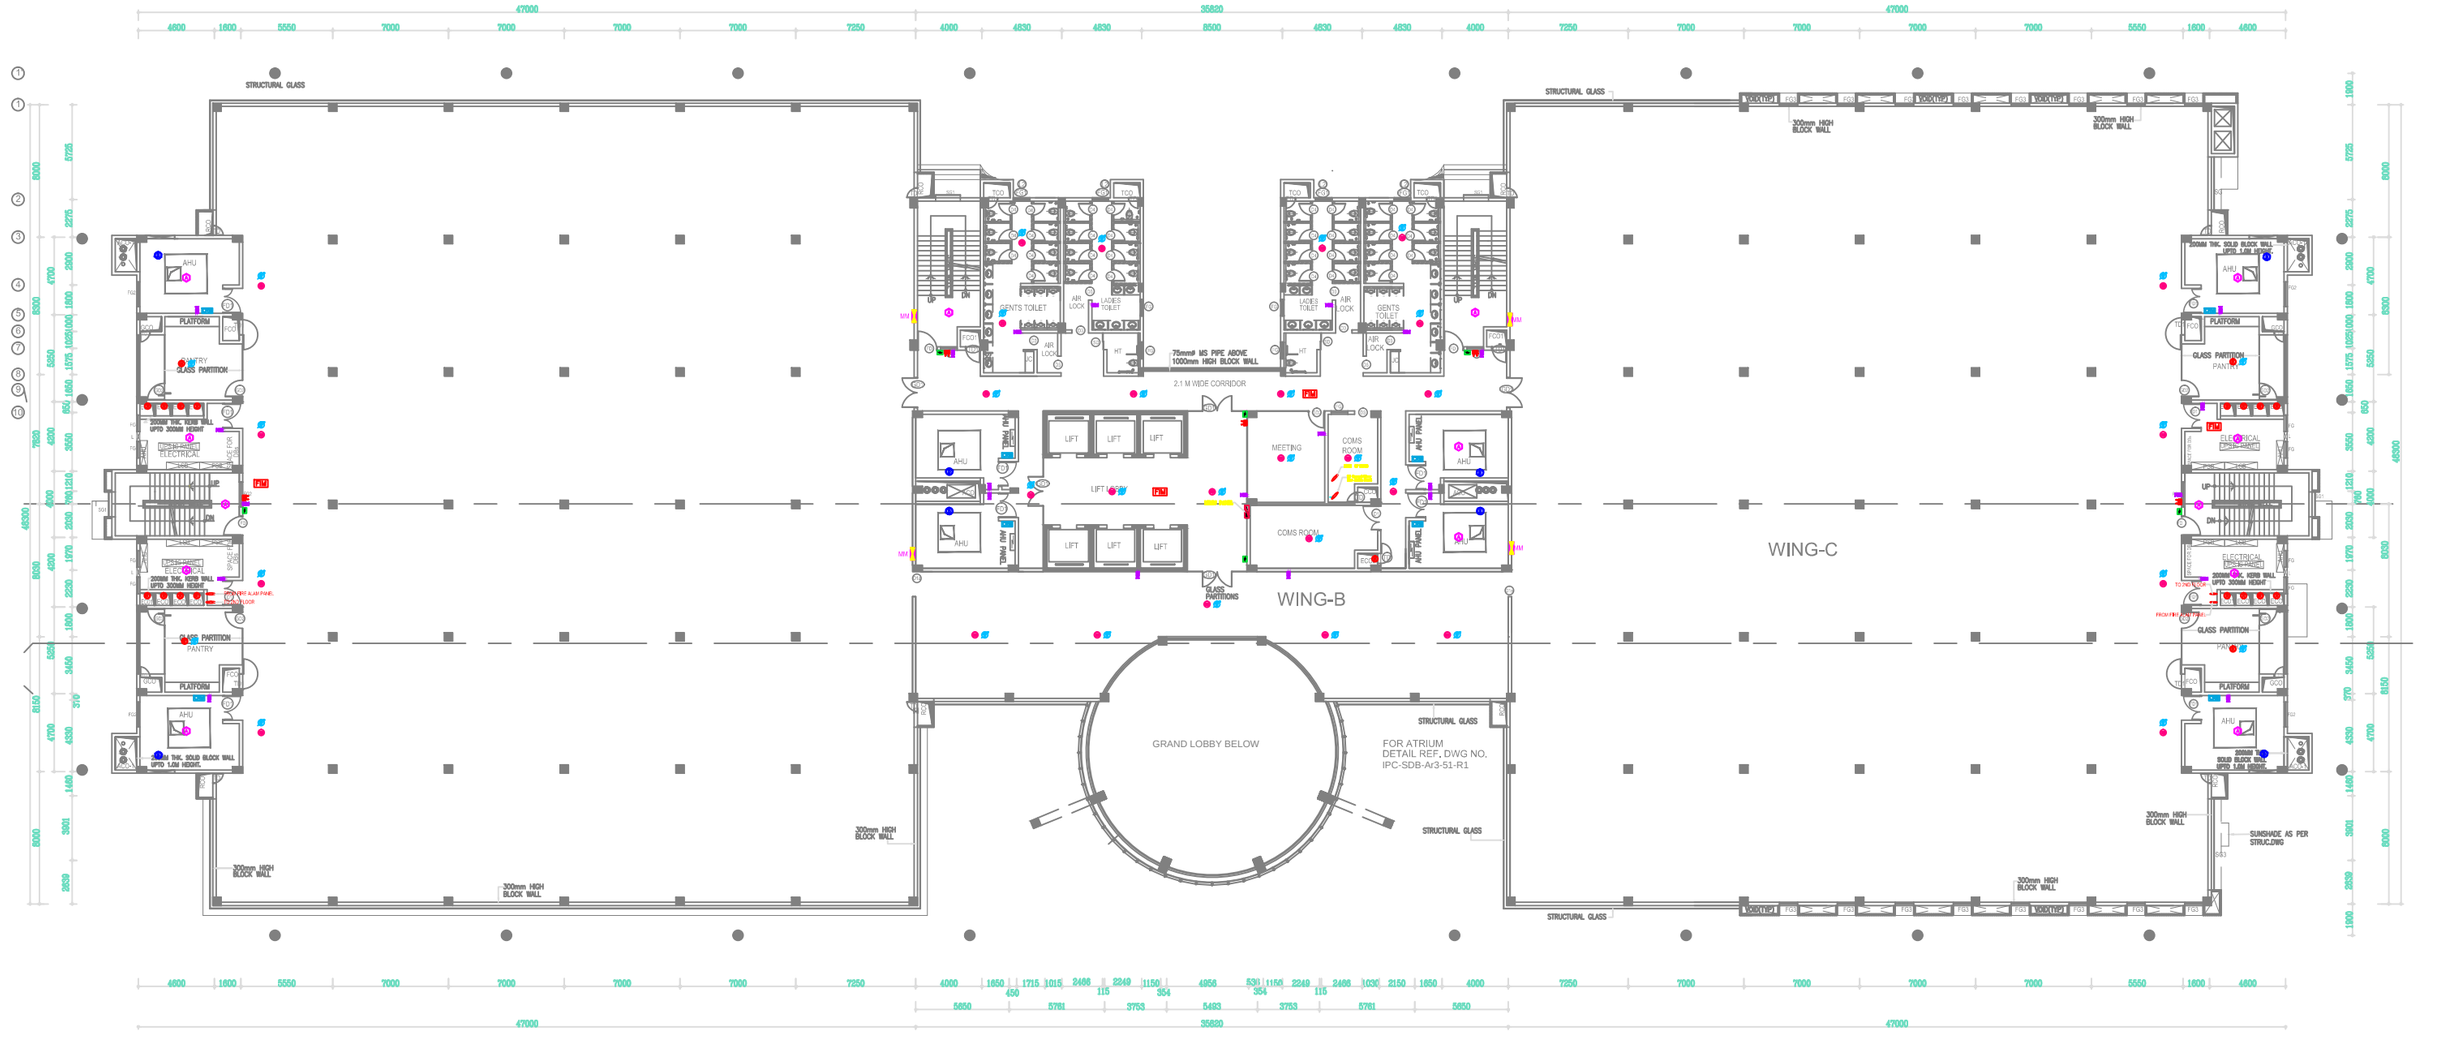
WING-B
WING-C
GRAND LOBBY BELOW
2.1 M WIDE CORRIDOR
STRUCTURAL GLASS
FOR ATRIUM
DETAIL REF, DWG NO.
IPC-SDB-A/3-51-R1
300mm HIGH
BLOCK WALL
GLASS PARTITION
PANTRY
PLATFORM
ELECTRICAL
AHU
LIFT
MEETING
COMS ROOM
GENTS TOILET
LADIES TOILET
AIR LOCK
SUNSHADE AS PER
STRUC.DWG